PROPOSED "ESTABLISHMENT OF A CENTRE OF FLORICULTURE PROMOTION & ENTREPRENEURSHIP DEVELOPMENT FOR NORTHERN PART OF WEST BENGAL AT UTTAR BANGA KRISHI VISWAVIDYALAYA"

PUNDIBARI,COOCH BEHAR
LAND AREA :14804 Sq.M

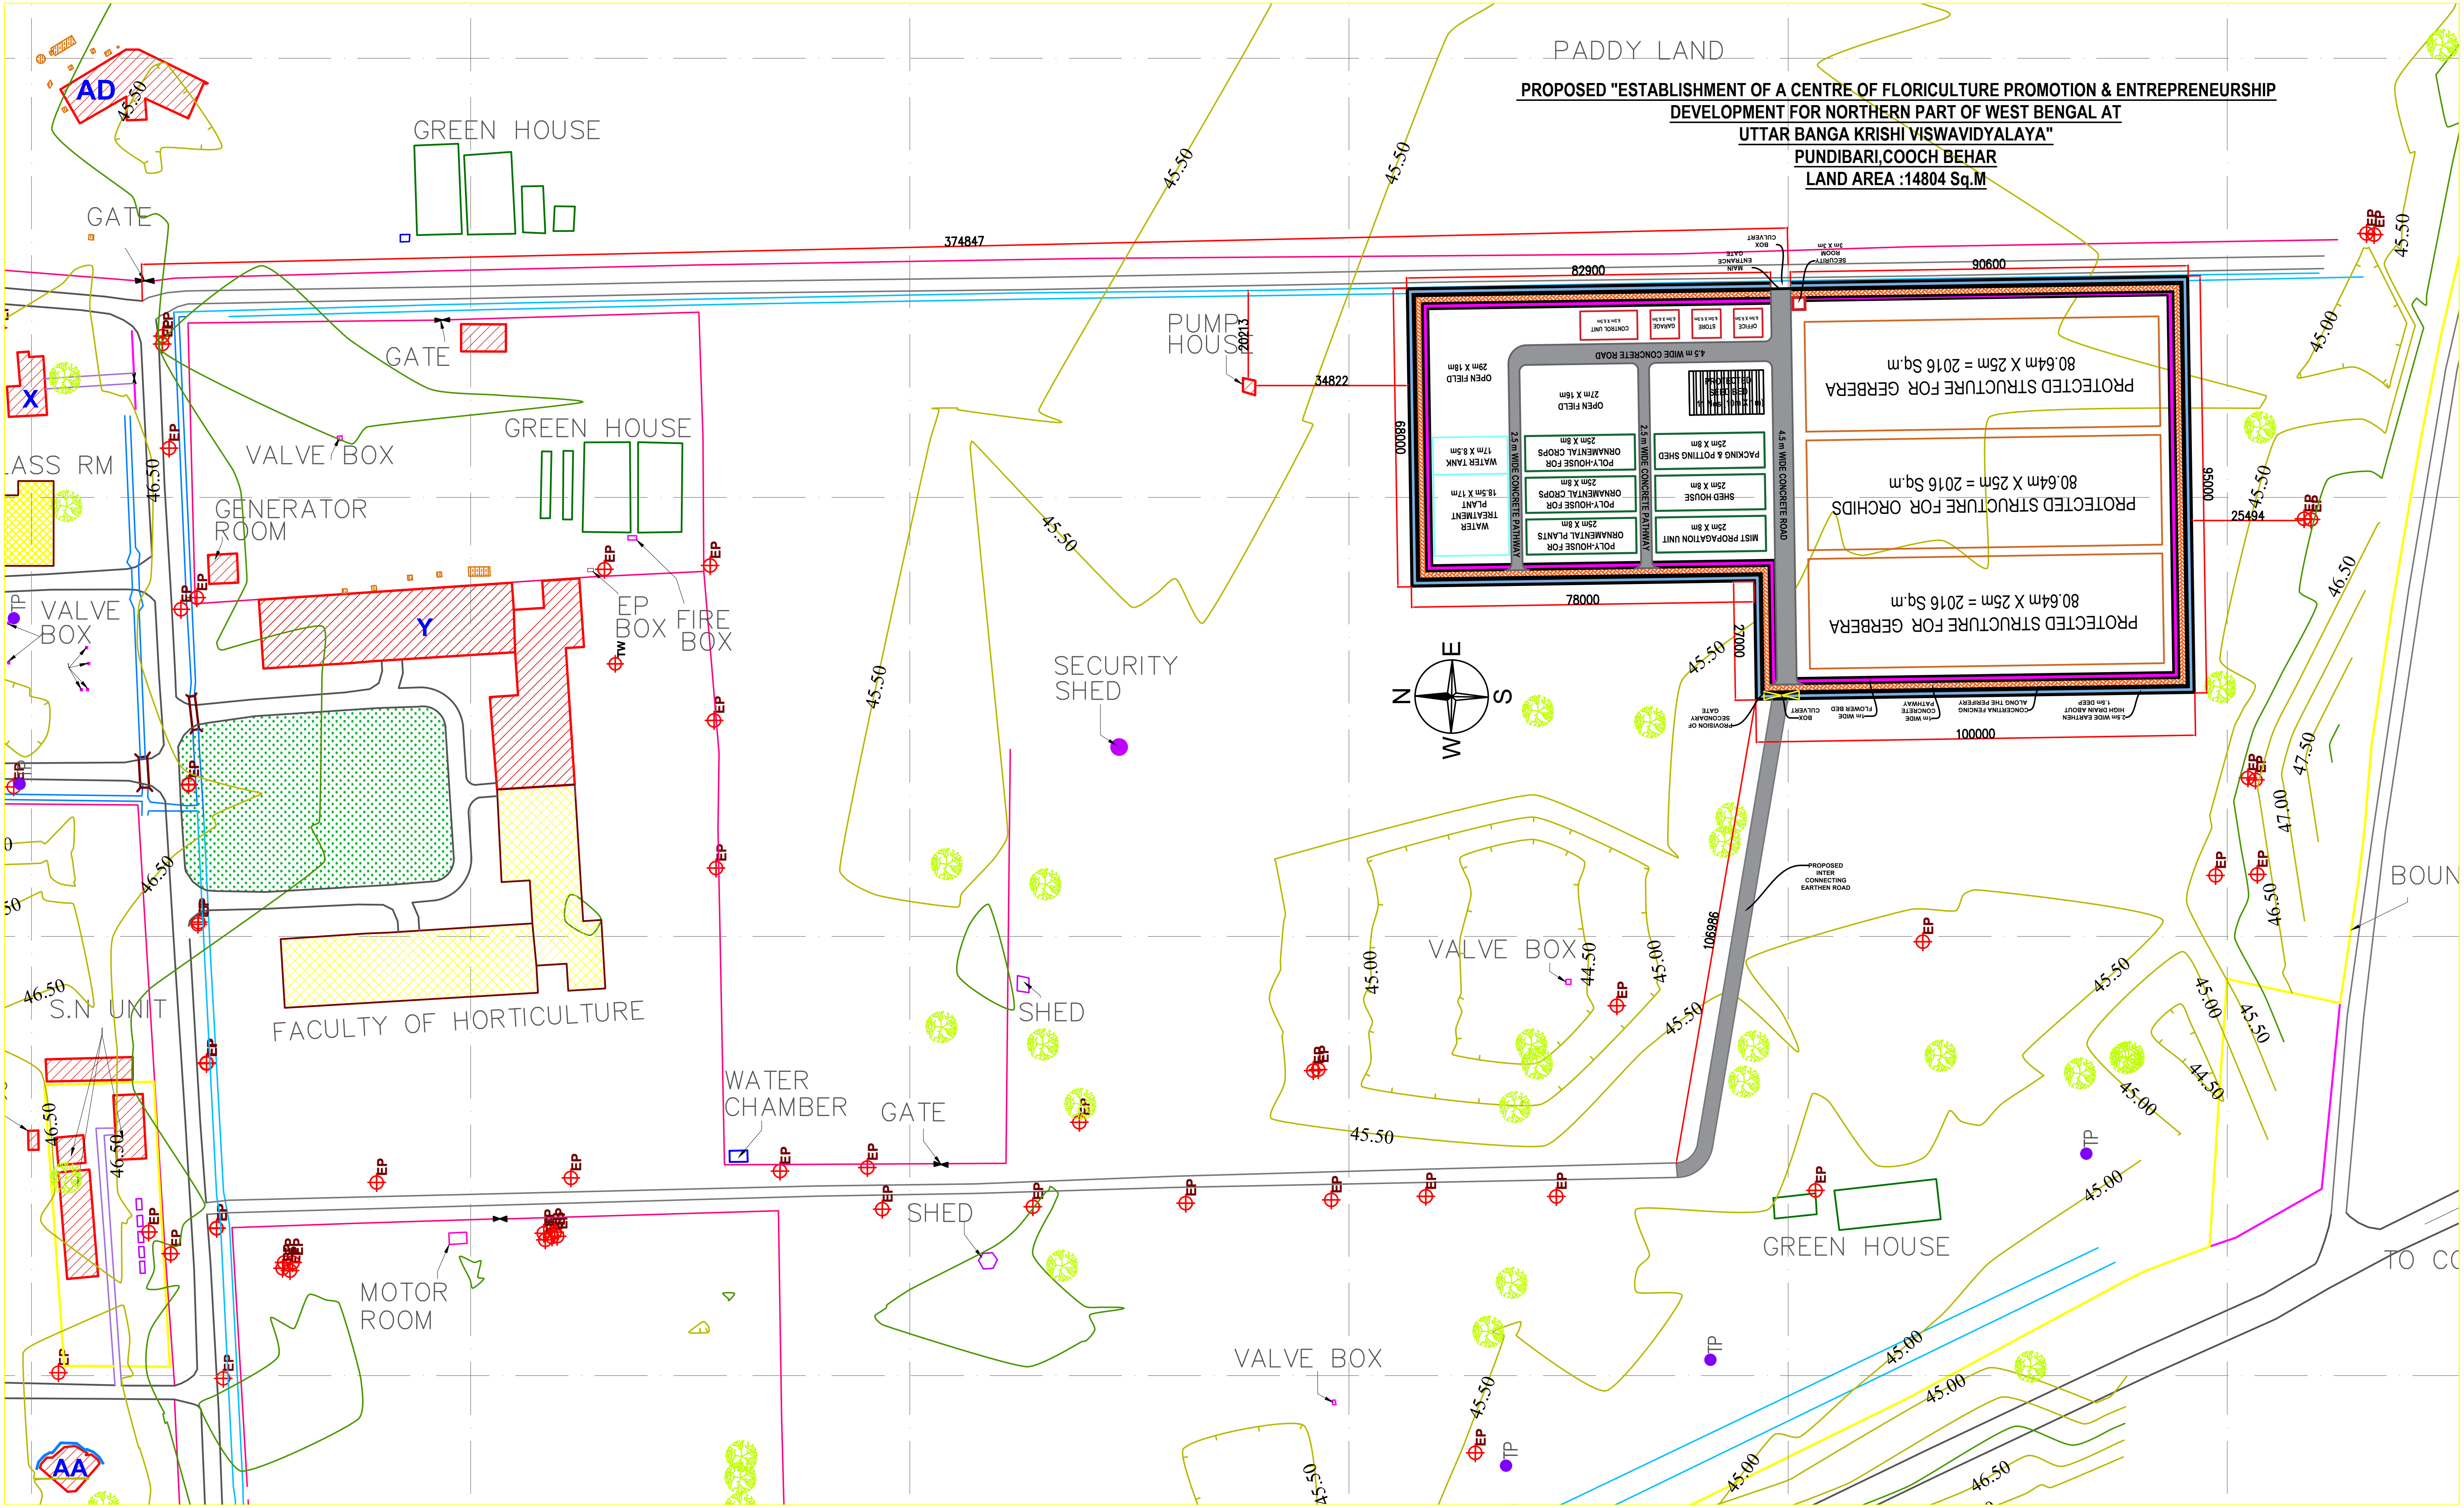
PADDY LAND
AD
GREEN HOUSE
GATE
374847
GATE
X
VALVE BOX
GREEN HOUSE
ASS RM
GENERATOR ROOM
VALVE BOX
Y
EP BOX
FIRE BOX
PUMP HOUS
20213
34822
SECURITY SHED
S.N UNIT
FACULTY OF HORTICULTURE
WATER CHAMBER
GATE
SHED
SHED
MOTOR ROOM
VALVE BOX
VALVE BOX
GREEN HOUSE
BOUN
TO CO
AA
82900
90600
CULVERT BOX
MAIN ENTRANCE GATE
3m X 3m SECURITY ROOM
CONTROL UNIT 6.5m X 6.5m
GARAGE 6.5m X 6.5m
STORE 6.5m X 6.5m
OFFICE 6.5m X 6.5m
4.5 m WIDE CONCRETE ROAD
OPEN FIELD 29m X 18m
OPEN FIELD 27m X 16m
PROTECTED SEED BED 11 Nos.(10m X 1m)
WATER TANK 17m X 8.5m
WATER TREATMENT PLANT 18.5m X 17m
POLY-HOUSE FOR ORNAMENTAL CROPS 25m X 8m
POLY-HOUSE FOR ORNAMENTAL CROPS 25m X 8m
POLY-HOUSE FOR ORNAMENTAL PLANTS 25m X 8m
PACKING & POTTING SHED 25m X 8m
SHED HOUSE 25m X 8m
MIST PROPAGATION UNIT 25m X 8m
2.5 m WIDE CONCRETE PATHWAY
2.5 m WIDE CONCRETE PATHWAY
4.5 m WIDE CONCRETE ROAD
PROTECTED STRUCTURE FOR GERBERA 80.64m X 25m = 2016 Sq.m
PROTECTED STRUCTURE FOR ORCHIDS 80.64m X 25m = 2016 Sq.m
PROTECTED STRUCTURE FOR GERBERA 80.64m X 25m = 2016 Sq.m
68000
95000
25494
78000
27000
100000
PROVISION OF SECONDARY GATE
CULVERT BOX
1m WIDE FLOWER BED
1m WIDE CONCRETE PATHWAY
CONCERTINA FENCING ALONG THE PERIFERY
2.5m WIDE EARTHEN HIGH DRAIN ABOUT 1.5m DEEP
E
N
S
W
PROPOSED INTER CONNECTING EARTHEN ROAD
106986
45.50
46.50
45.00
44.50
47.50
47.00
46.50
EP
TP
TW